
GP GYPSUM LLC
133 PEACHTREE ST NE
ATLANTA, GA 30303
TOLL FREE: 1-800-225-6119
www.denselement.com

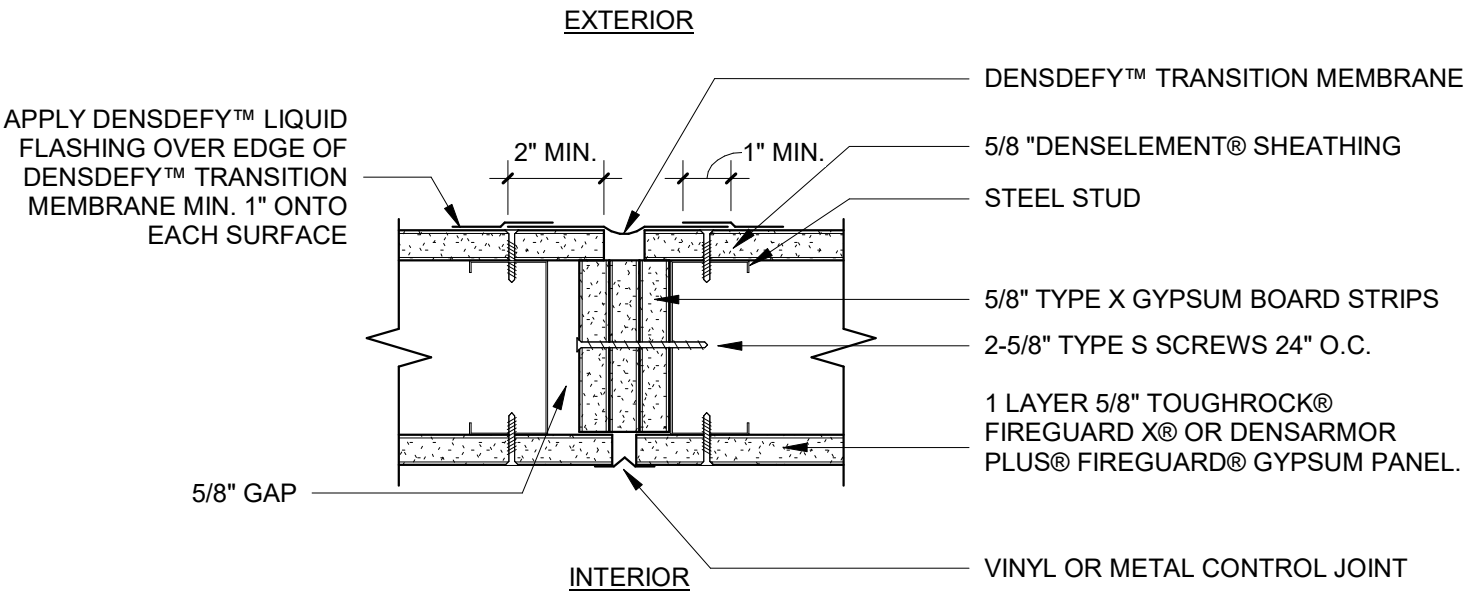

PLAN SECTION
1 HOUR RATED

DENSELEMENT® BARRIER SYSTEM

DRIFT OR CONTROL JOINT USING DENSDEFY™ TRANSITION MEMBRANE UP TO 1" SPAN

THIS DRAWING IS FOR GENERAL INFORMATION AND GUIDANCE AND INTENDED SOLELY FOR USE BY ARCHITECTS, ENGINEERS AND OTHER PROFESSIONALS FOR PLANNING PURPOSES. THIS DRAWING MAY NOT BE APPROPRIATE FOR ALL PROJECTS, ASSEMBLIES, SYSTEMS OR CONDITIONS, AND IN NO EVENT SHALL THIS DRAWING BE USED FOR CONSTRUCTION. ULTIMATELY, THE DESIGN AND DETAILING OF THE PROJECT, ASSEMBLY OR SYSTEM IS THE RESPONSIBILITY OF A PROFESSIONAL, AND ALL PROJECTS MUST COMPLY WITH APPLICABLE BUILDING CODES AND STANDARDS. GP GYPSUM DISCLAIMS ANY RESPONSIBILITY OR LIABILITY FOR THE USE OF THIS DRAWING AND FOR THE ARCHITECTURE, DESIGN, ENGINEERING OR WORKMANSHIP OF ANY PROJECT, ASSEMBLY OR SYSTEM. ANY PRODUCTS MANUFACTURED BY PERSONS OTHER THAN GEORGIA-PACIFIC GYPSUM ARE PRESENTED FOR ILLUSTRATION ONLY. PLEASE CONTACT THE MANUFACTURER OF SUCH PRODUCTS FOR INSTALLATION INSTRUCTIONS. GP GYPSUM MAKES NO REPRESENTATION OR WARRANTY, EXPRESS OR IMPLIED, CONCERNING THIS DRAWING AND SPECIFICALLY DISCLAIMS ANY IMPLIED WARRANTY OF FITNESS FOR A PARTICULAR USE.

Issued Date	1/2020

DE-064.1

©2019 GP GYPSUM LLC. ALL RIGHTS RESERVED. UNLESS OTHERWISE NOTED ALL TRADEMARKS ARE OWNED BY OR LICENSED TO GP GYPSUM.