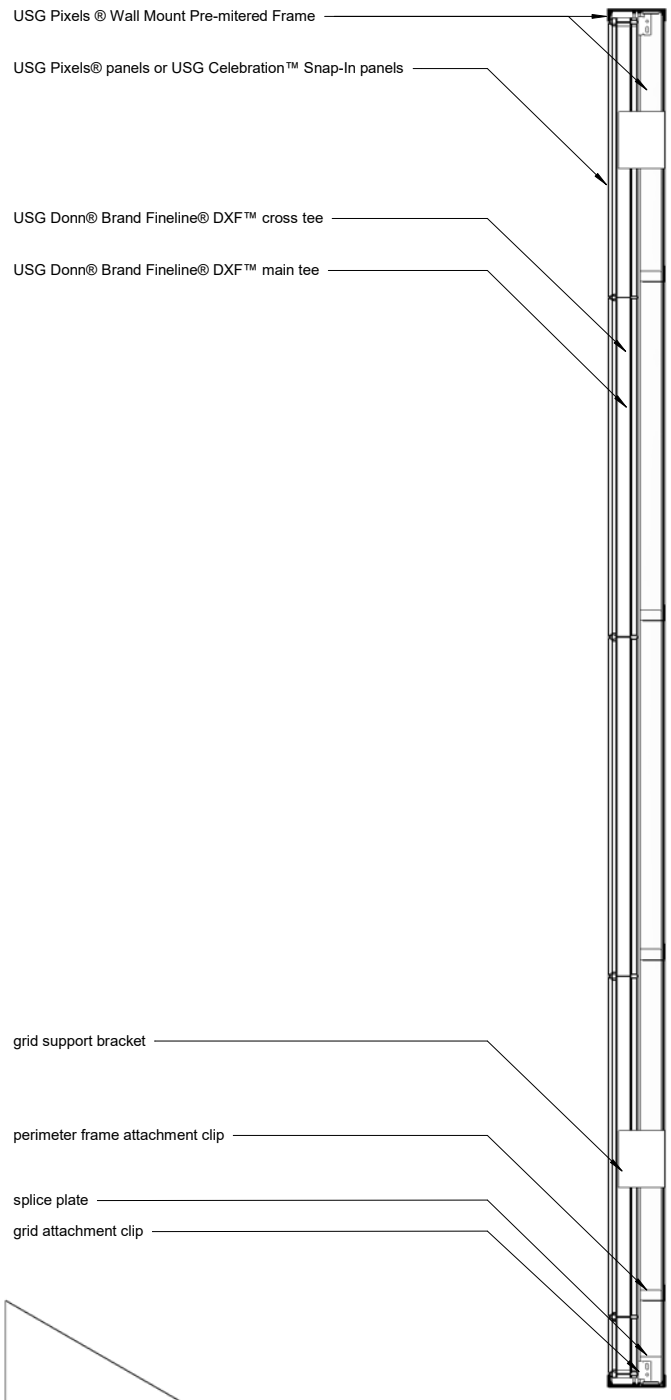

1 Frame-Mounted - Section
1 1/2" = 1'-0"

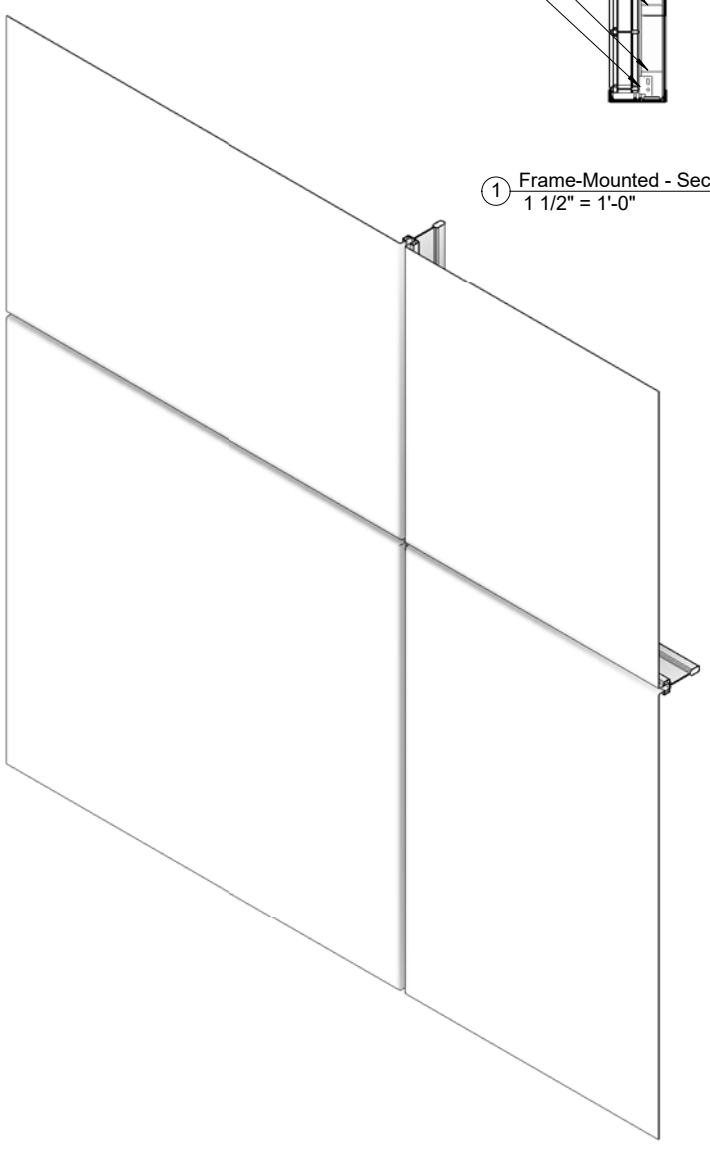

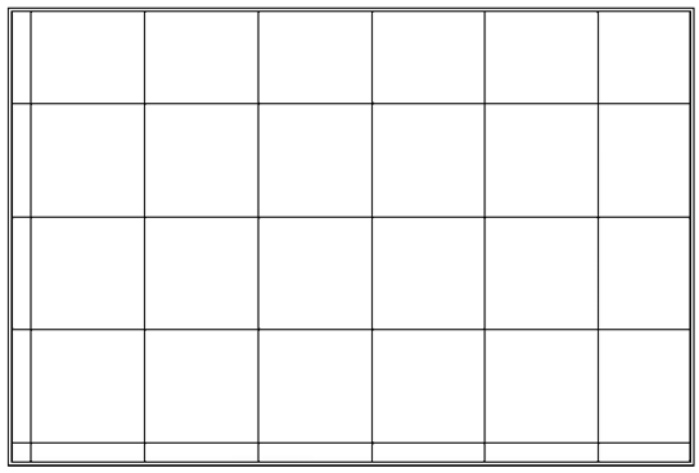

2 Frame-Mounted - Elevation - 24" x 24"
1/2" = 1'-0"

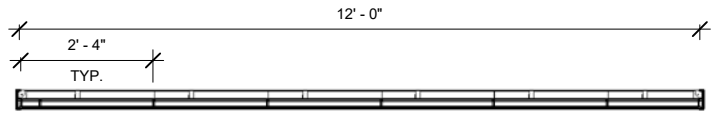

3 Frame-Mounted - Floor Plan - 24" x 24"
1/2" = 1'-0"

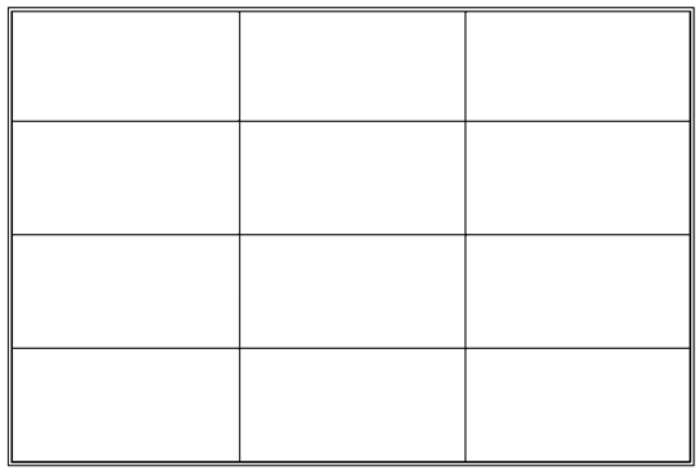

4 Frame-Mounted - Elevation - 24" x 48"
1/2" = 1'-0"

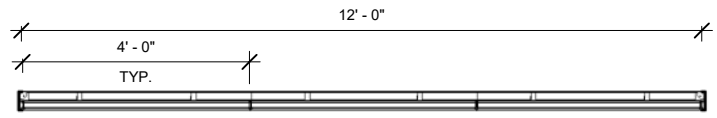

5 Frame-Mounted - Floor Plan - 24" x 48"
1/2" = 1'-0"

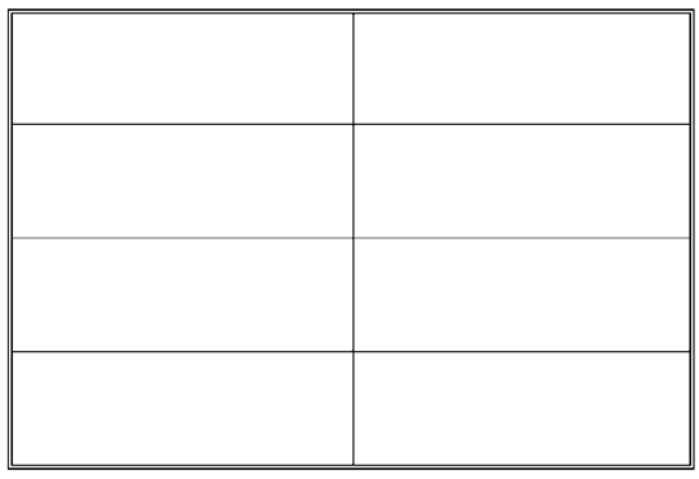

6 Frame-Mounted - Elevation - 24" x 72"
1/2" = 1'-0"

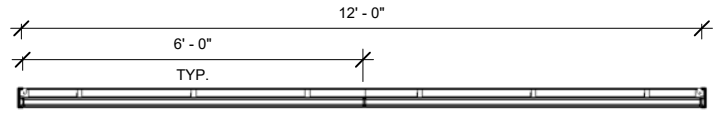

7 Frame-Mounted - Floor Plan - 24" x 72"
1/2" = 1'-0"

USG CGC
USG Corporation
550 West Adams Street
Chicago, IL 60661 USA
WWW.USG.com
T. 800-USG4YOU

DISCLAIMER: THE USG PRODUCT INFORMATION CONTAINTED HEREIN ARE INTENDED FOR USE AS PRODUCT REFERENCE MATERIAL BY ARCHITECTS, ENGINEERS, AND OTHER DESIGN/PROFESSIONALS, CONTRACTORS, BUILDING OWNERS, AND OTHER PARTIES WHO MAY BE INTERESTED IN THE SELECTION, SPECIFICATION, AND USE OF PRODUCTS MANUFACTURED BY THE SUBSIDIARIES OF USG CORPORATION. THE DRAWINGS ARE INTENDED SOLELY AS TECHNICAL SUPPORT INCIDENT TO THE SALE AND USE OF USG PRODUCTS AND NOT INTENDED TO BE A SUBSTITUTE FOR THE DESIGN REVIEW AND APPROVAL OF THE LICENSED DESIGN PROFESSIONALS FOR THE PROJECT. THESE MATERIALS MAY BE PRINTED AND/OR TRANSMITTED ELECTRONICALLY. THE ELECTRONIC FORMS OF THE DRAWINGS, SPECIFICATIONS, AND OTHER DESIGN RELATED INFORMATION MODELS/FILES CAN BE MODIFIED BY OTHER PARTIES, WITHOUT NOTICE OR INDICATION OF SUCH MODIFICATIONS. MODIFICATION OF USG PRODUCT CAD DRAWINGS IS THE SOLE RESPONSIBILITY OF THE DESIGN PROFESSIONAL.

Pixels® Wall Mounted Panels

ISSUE RECORD:
11/06/2019 2

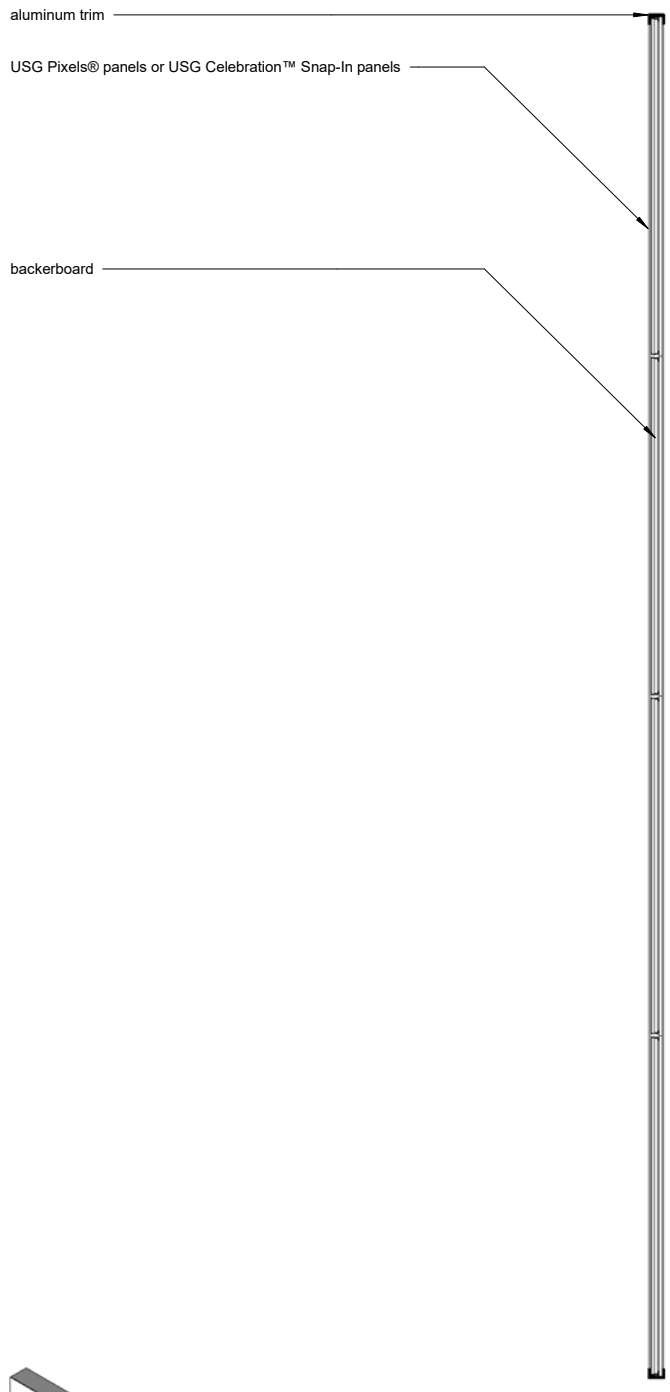

1 Surface-Mounted - Section
1 1/2" = 1'-0"

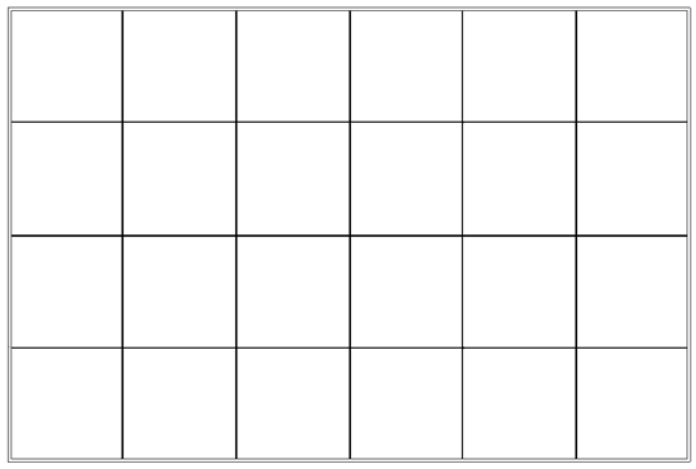

2 Surface-Mounted - Elevation - 24" x 24"
1/2" = 1'-0"

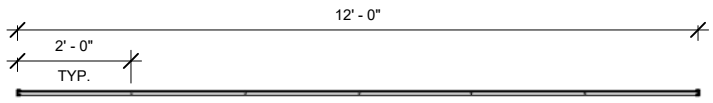

3 Surface-Mounted - Floor Plan - 24" x 24"
1/2" = 1'-0"

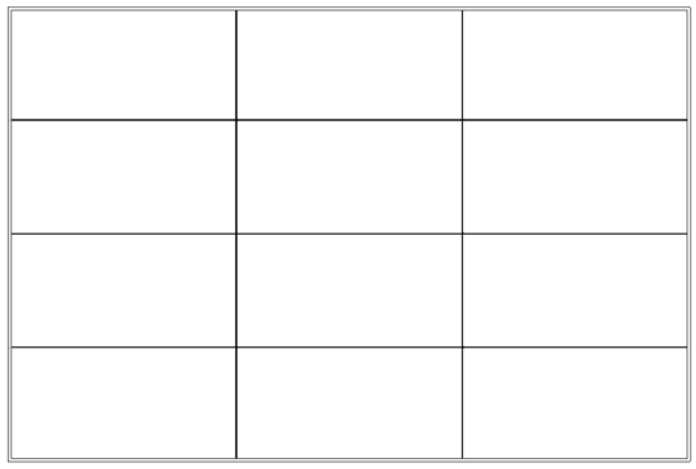

4 Surface-Mounted - Elevation - 24" x 48"
1/2" = 1'-0"

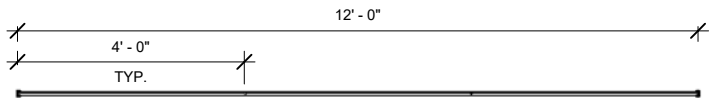

5 Surface-Mounted - Floor Plan - 24" x 48"
1/2" = 1'-0"

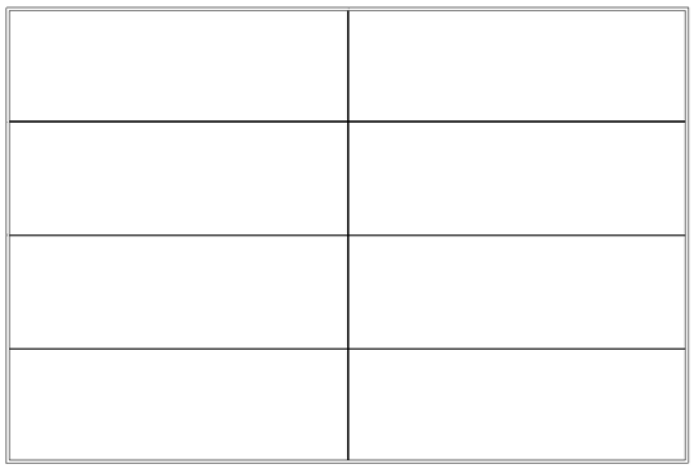

6 Surface-Mounted - Elevation - 24" x 72"
1/2" = 1'-0"

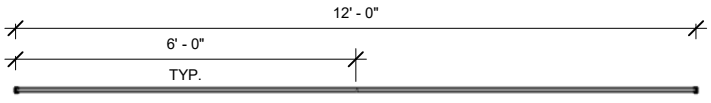

7 Surface-Mounted - Floor Plan - 24" x 72"
1/2" = 1'-0"

USG CGC
USG Corporation
550 West Adams Street
Chicago, IL 60661 USA
WWW.USG.com
T. 800-USG4YOU

DISCLAIMER: THE USG PRODUCT INFORMATION CONTAINTED HEREIN ARE INTENDED FOR USG AS PRODUCT REFERENCE MATERIAL BY ARCHITECTS, ENGINEERS, AND OTHER DESIGN PROFESSIONALS, CONTRACTORS, BUILDING CODE OFFICIALS, OR OTHER COMPETENT CONSTRUCTION INDUSTRY TRADE PROFESSIONALS HAVING AN INTEREST IN USG PRODUCTS. THE DRAWINGS ARE INTENDED SOLELY AS TECHNICAL SUPPORT INCIDENT TO THE SALE AND USE OF USG PRODUCTS AND NOT INTENDED TO BE A SUBSTITUTE FOR THE DESIGN REVIEW AND APPROVAL OF THE LICENSED DESIGN PROFESSIONALS FOR THE PROJECT. THESE MATERIALS MAY BE PRINTED AND/OR TRANSFERRED ELECTRONICALLY SOLELY FOR USE BY DESIGN PROFESSIONALS AND ELECTRONIC FILES AND DRAWINGS MUST BE OPENED AND MODIFIED BY THE DESIGN PROFESSIONAL. ANY OTHER USE OR RELIANCE ON SUCH MODIFICATIONS, MODIFICATION OF USG PRODUCT CAD DRAWINGS IS THE SOLE RESPONSIBILITY OF THE DESIGN PROFESSIONAL.

Pixels® Wall Mounted Panels

ISSUE RECORD:
11/06/2019 2